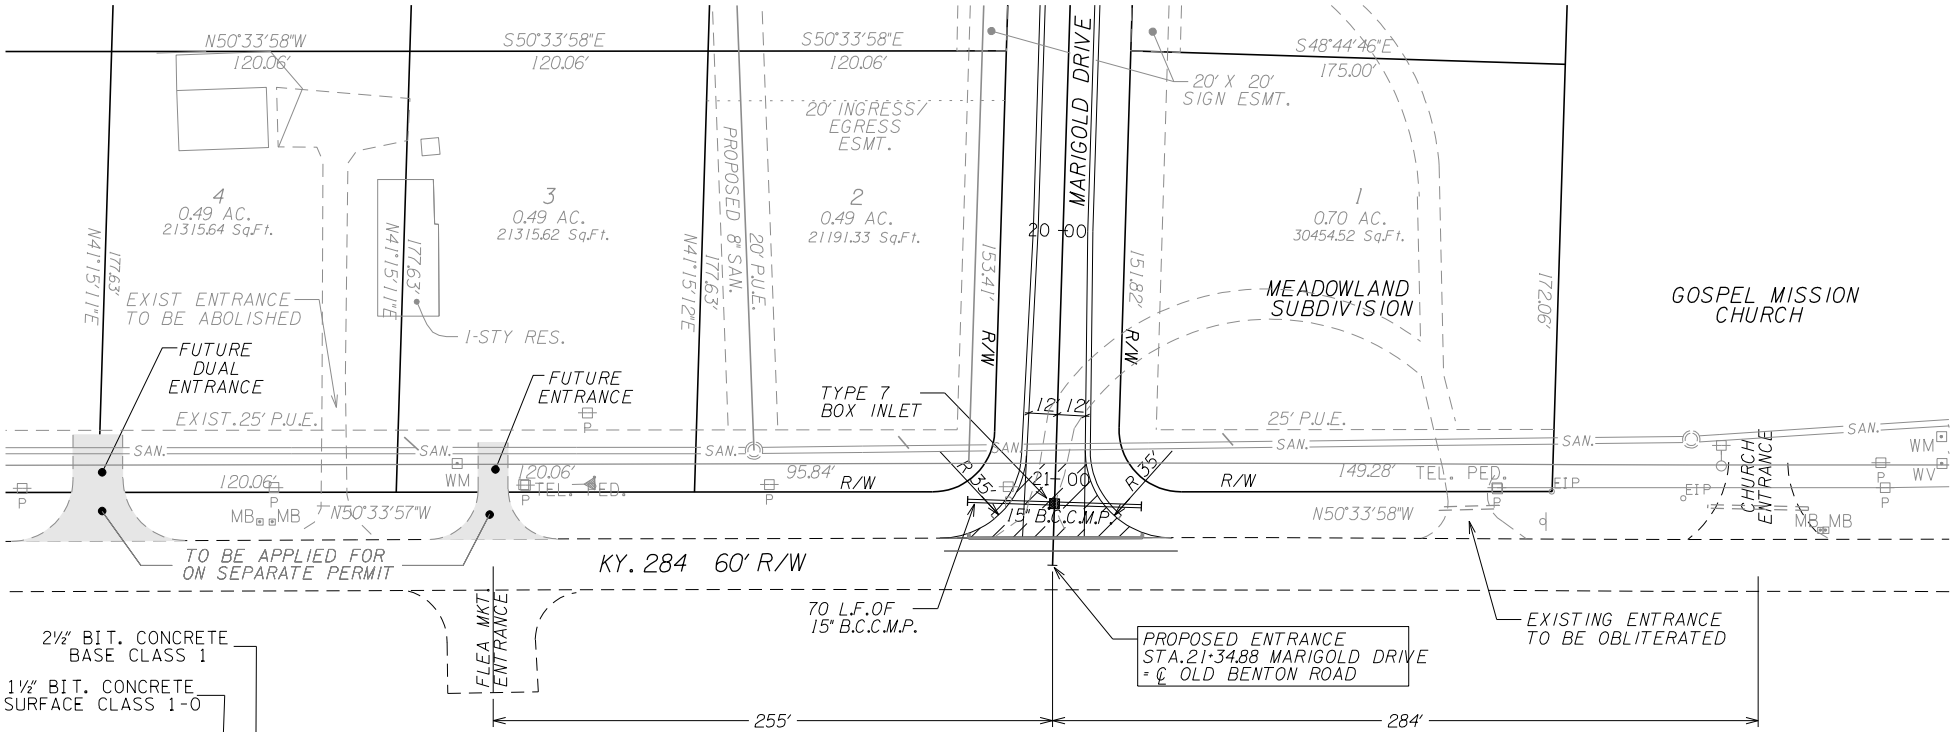

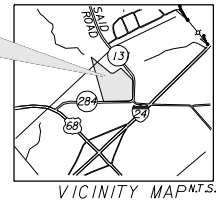

VICINITY MAP N.T.S.

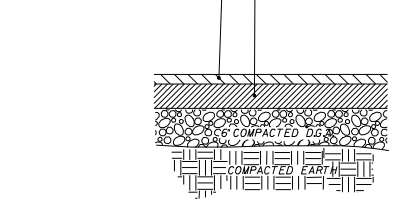

ENTRANCE PAVEMENT DESIGN
N.T.S.

FROM K.T.C. DESIGN MANUAL 61-06
ADT < 1500, RESIDENTIAL FRONTAGE ROAD
42 LOTS IN SUBDIVISION

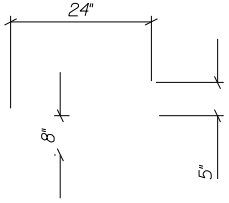

TYPICAL CURB SECTION
N.T.S.

KENTUCKY TRANSPORTATION CABINET NOTES

1) PROJECT LOCATED AT MILEPOST 3.490 KY.284 (OLD BENTON ROAD)
2) THIS PROJECT WILL NOT RESULT IN INCREASED STORMWATER RUNOFF ONTO STATE RIGHT OF WAY.
3) TRAFFIC USING THE ENTRANCE WILL ENCOUNTER GREATER THAN A 6 SECOND SIGHT DISTANCE (396' AT 45 MPH).

50 25 0 50 100FT
SCALE: 1"= 50'

date: 6/20/99

CDG
Civil Design Group, Inc.

ENTRANCE PERMIT
MARIGOLD DRIVE
MEADOWLAND SUBD.
L.M. 3.490
KY. 284